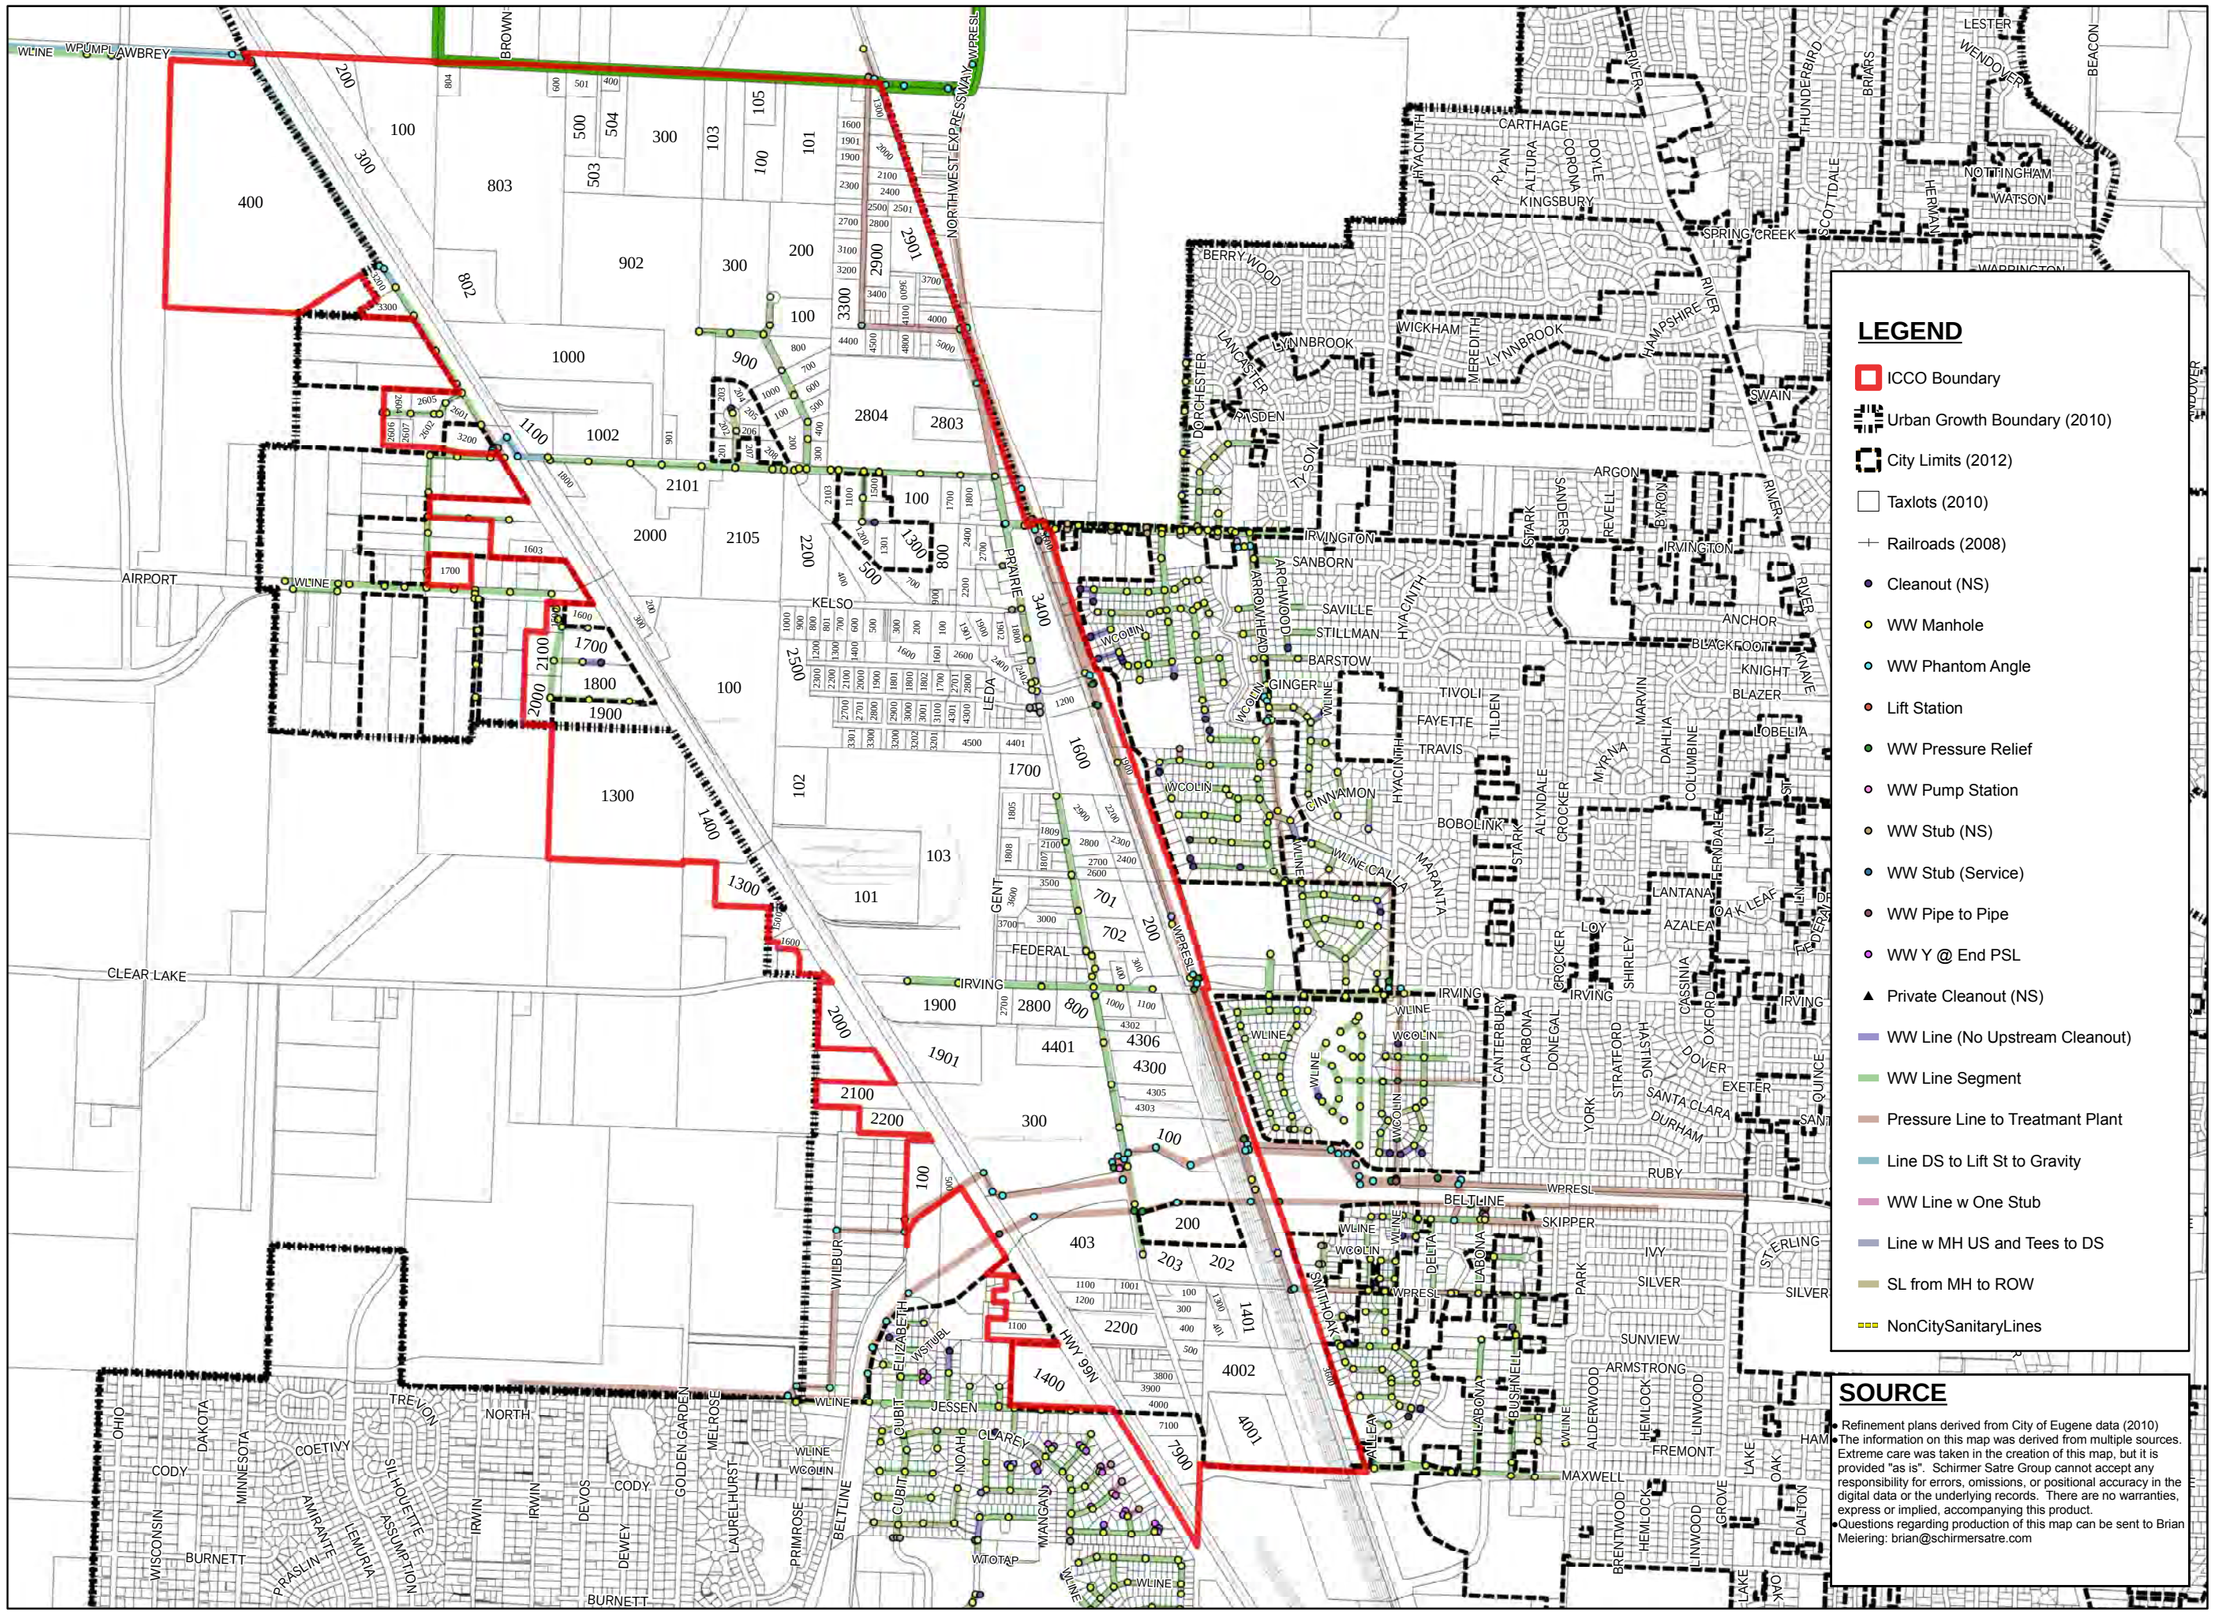

LANDSCAPE ARCHITECTS
SCHIRMER SATRE GROUP

SCHIRMER SATRE GROUP
375 West 4th, Suite 201, Eugene OR 97401
Phone: 541.686.4540 Fax: 541.686.4577
www.schirmersatre.com

SCHIRMER SATRE GROUP PLANNERS, LANDSCAPE ARCHITECTS AND ENVIRONMENTAL SPECIALISTS. THESE PLANS ARE THE PROPERTY OF SCHIRMER SATRE GROUP AND MAY BE USED ONLY FOR THE PURPOSE AGREED TO BY THE PARTIES. THESE PLANS ARE NOT TO BE REPRODUCED, CHANGED, OR COPIED IN ANY FORM OR MANNER WHATSOEVER, NOR ARE THEY TO BE ASSIGNED TO ANY THIRD PARTY, WITHOUT FIRST OBTAINING THE WRITTEN PERMISSION AND CONSENT OF SCHIRMER SATRE GROUP. IN THE EVENT OF UNAUTHORIZED REUSE OF THESE PLANS BY A THIRD PARTY, THE THIRD PARTY SHALL HOLD SCHIRMER SATRE GROUP HARMLESS.

INDUSTRIAL CORRIDOR COMMUNITY ORGANIZATION
INDUSTRIAL CORRIDOR OVERLAY ZONE

EXISTING CONDITION:
CITY DATA
MAP OF SANITARY FACILITIES

Revisions

#	Date	Description

Project Number	1012
Drawn By	BTM
Checked	RMS
Date	11.12.2013

Sheet
8B2b

© 2012 SCHIRMER SATRE GROUP